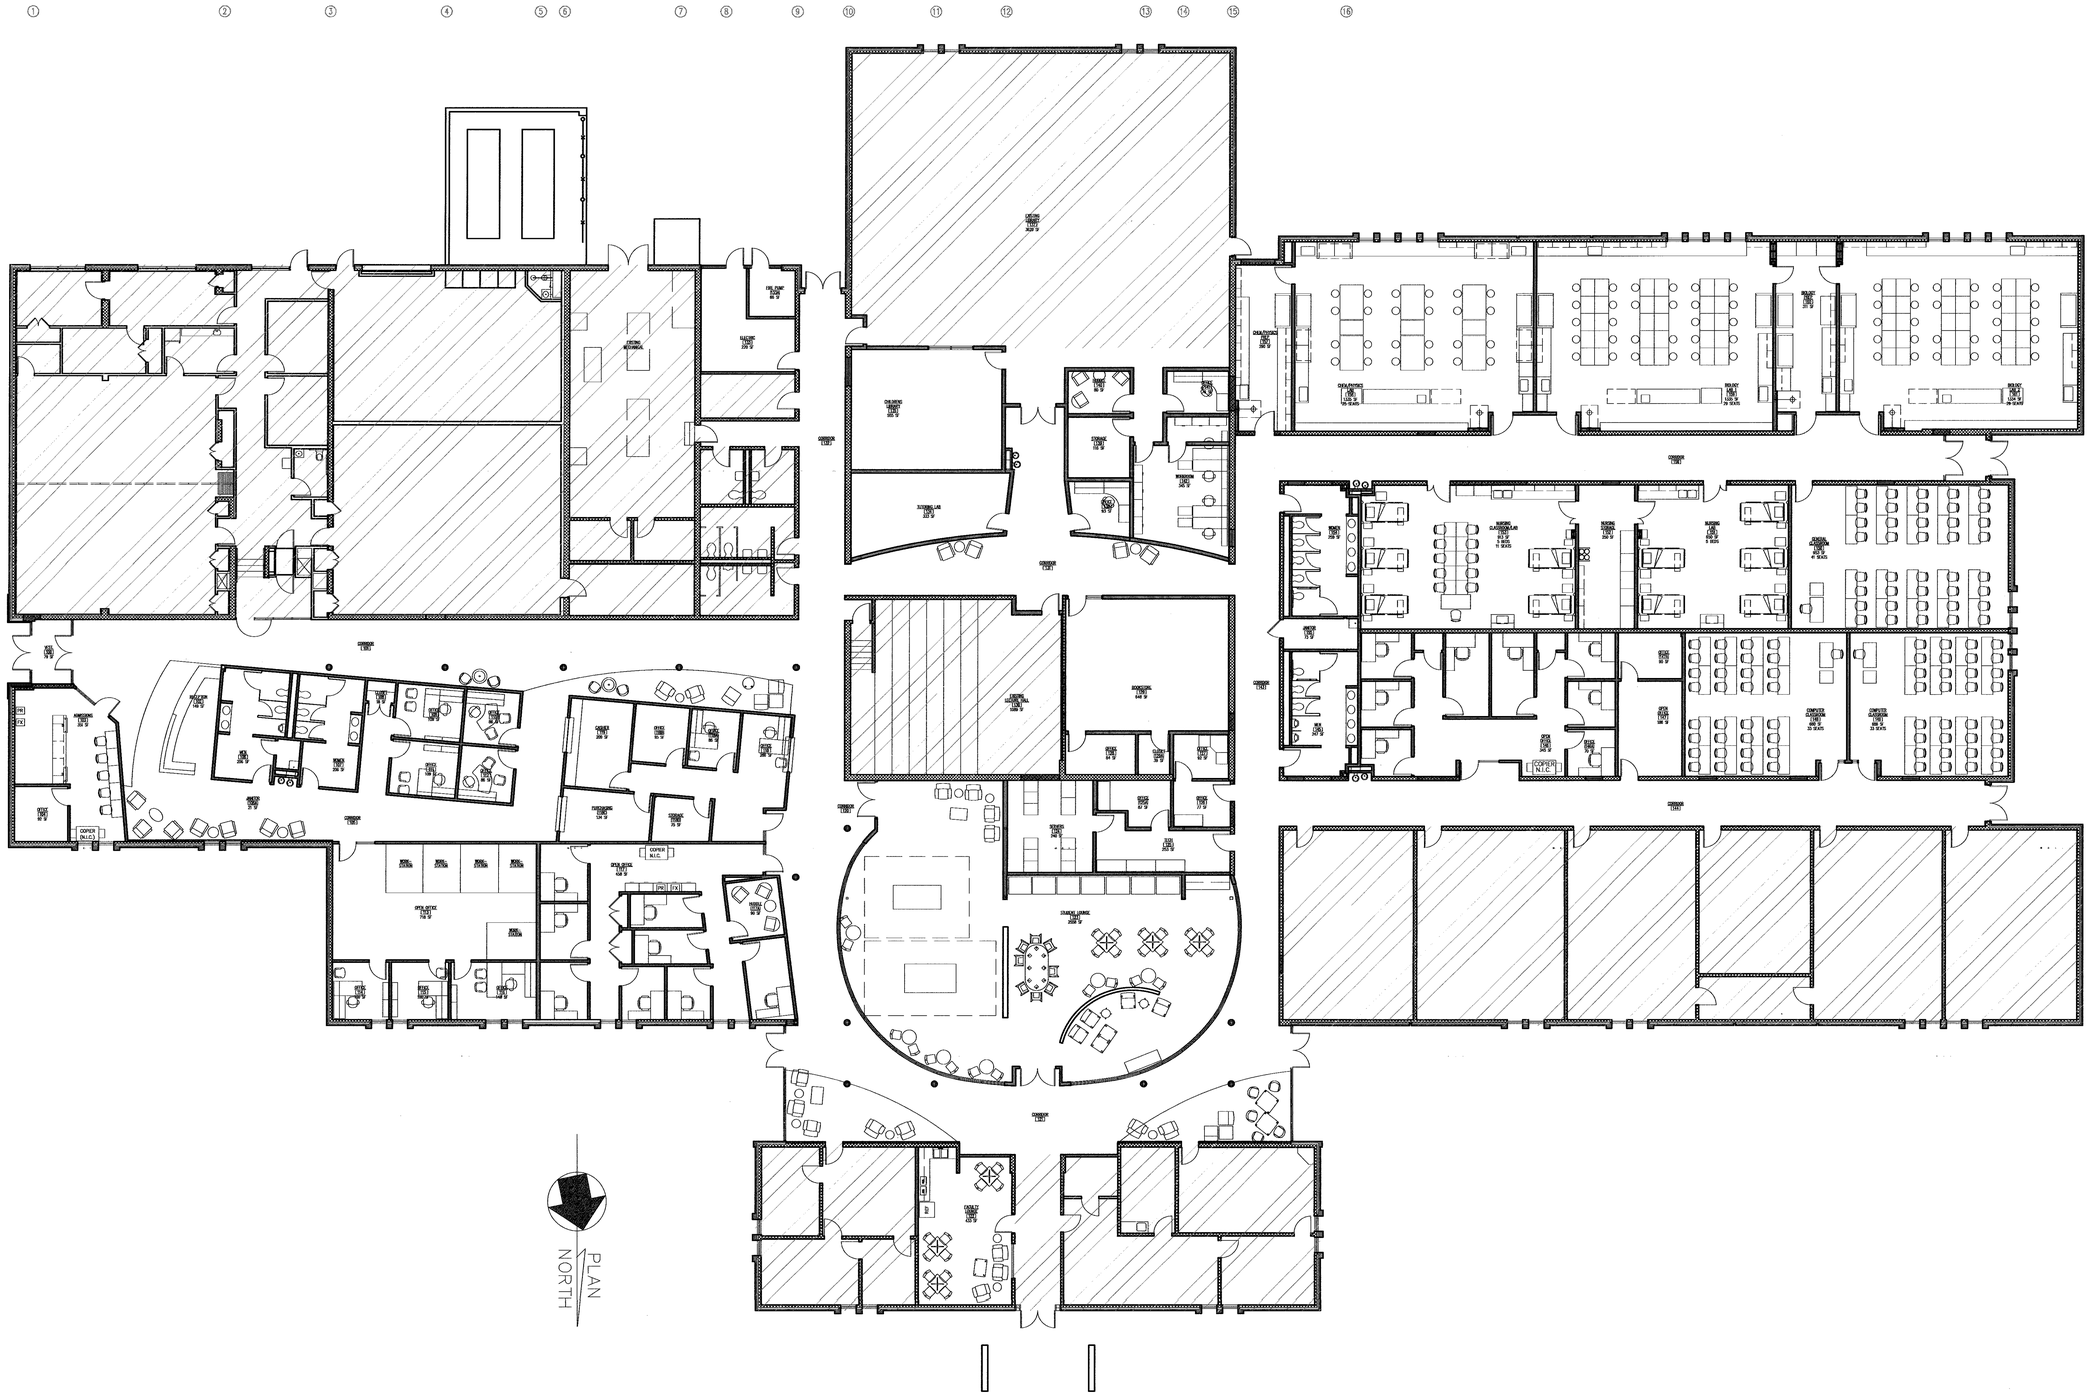

1 ID1.1W | ID1.1W **WARSAW CAMPUS FURNITURE PLAN**
SCALE: 3/32" = 1'-0"

nbj ARCHITECTURE
A Professional Limited Company
GROVE PARK SQUARE
11537-B NUCKOLS ROAD
Richmond, Virginia 23059
☎ (804) 273-9811 fax: (804) 273-9843

RAPPAHANNOCK
COMMUNITY COLLEGE
CAMPUS RENOVATIONS
WARSAW + GLENNS, VIRGINIA
PC: 260-17712

WARSAW CAMPUS - FURNITURE PLAN

KSA
Interior Design
Post Office Box 2125
Glen Allen, VA 23058
p: 804.527.0131
f: 804.527.0823
ksainteriors.com

Date: MAY. 11, 2010

REVISIONS

NO.	DATE

COMMONWEALTH OF VIRGINIA
STEPHEN FLOYD
LICENSED ARCHITECT
5/12/2010

Sheet
ID1.1W

File Number
09004-WARSAW-SHT-CDSET